
AERODROME CHART ICAO

37°32'18"N 036°57'07"E

ELEV: 1724 FT

APP : 118.750 - 120.600
GND : 121.550

K.MARAS

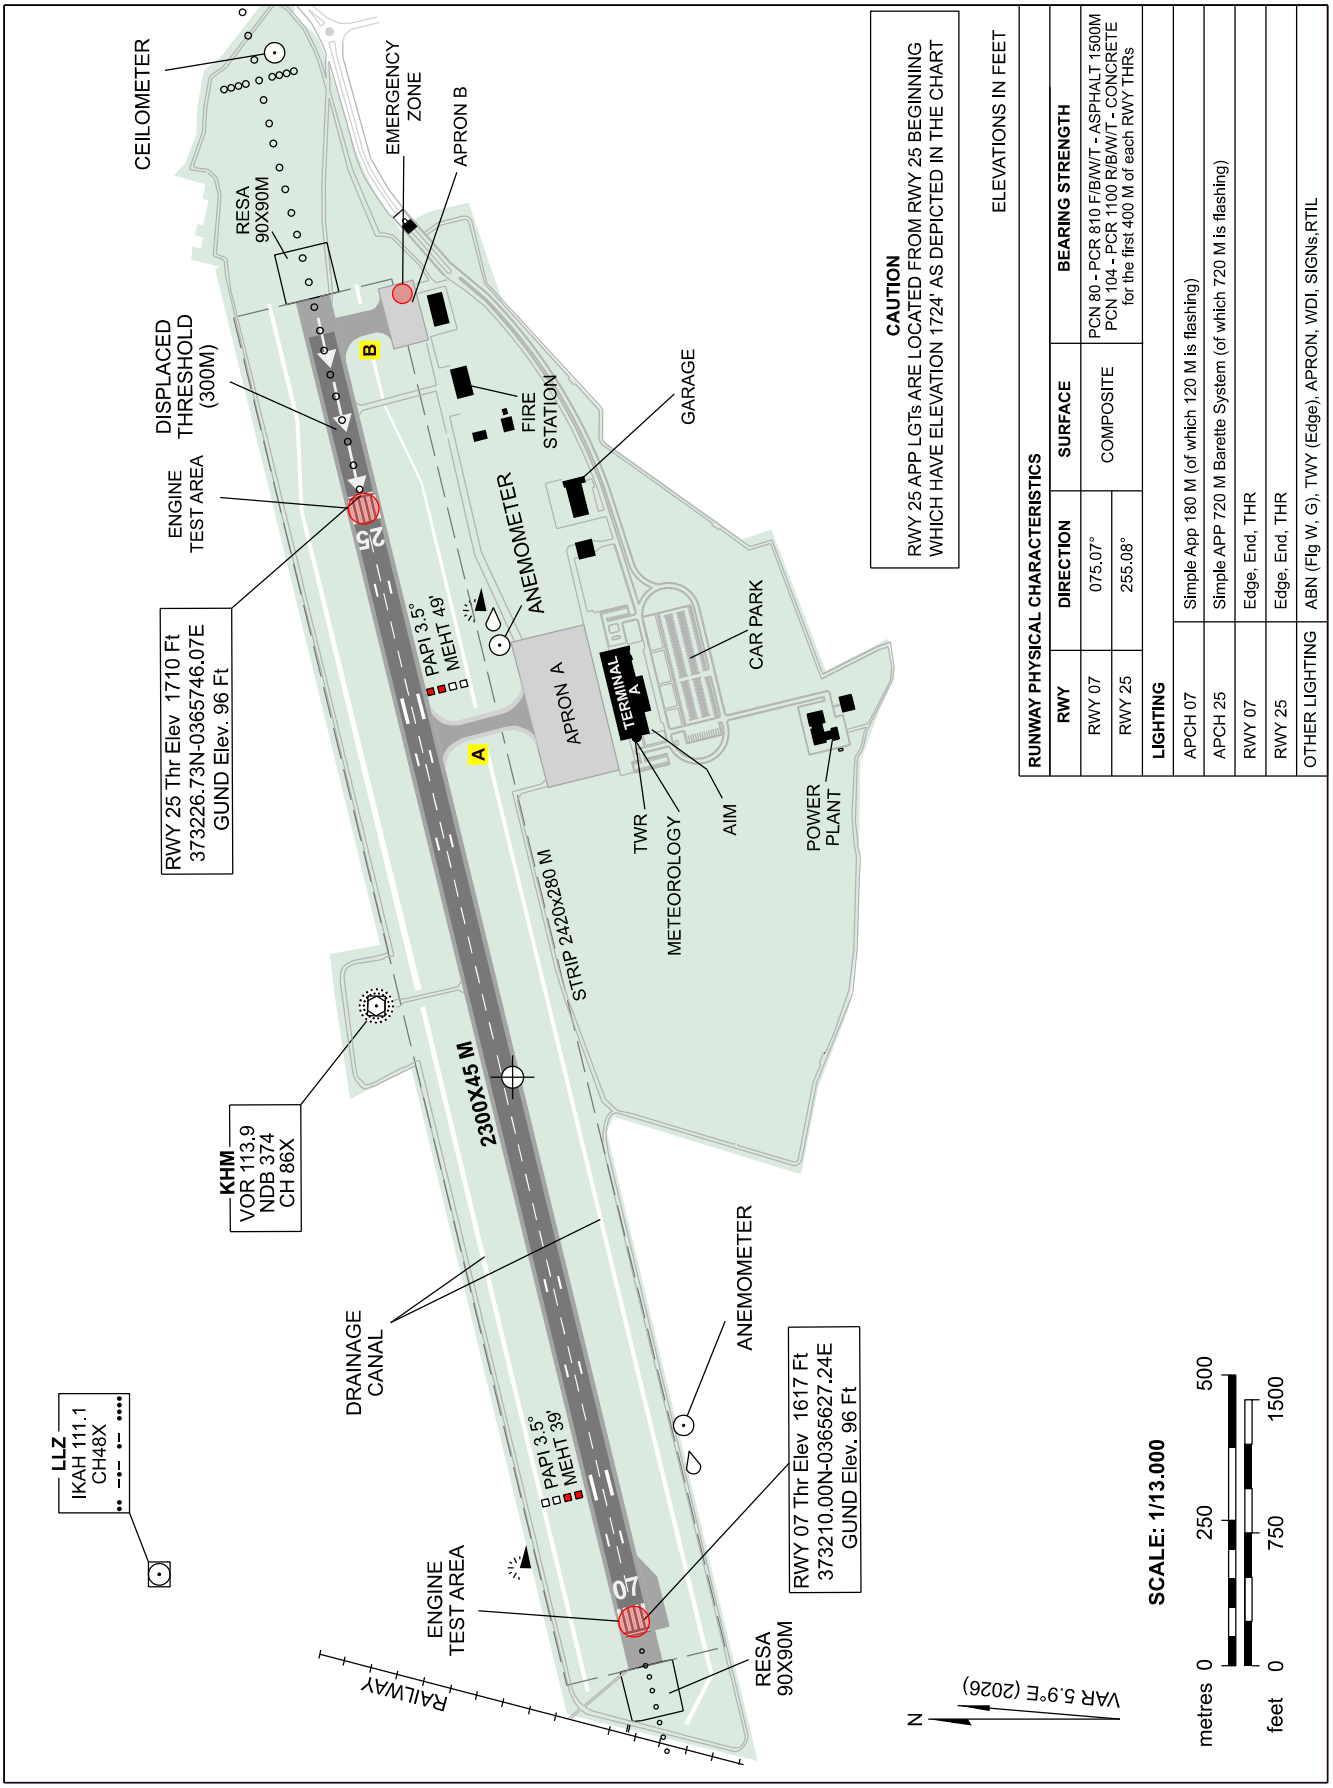

CAUTION
RWY 25 APP LGTs ARE LOCATED FROM RWY 25 BEGINNING WHICH HAVE ELEVATION 1724' AS DEPICTED IN THE CHART

ELEVATIONS IN FEET

RUNWAY PHYSICAL CHARACTERISTICS

RWY	DIRECTION	SURFACE	BEARING STRENGTH
RWY 07	075.07°	COMPOSITE	PCN 80 - PCR 810 F/B/W/T - ASPHALT 1500M PCN 104 - PCR 1100 R/B/W/T - CONCRETE for the first 400 M of each RWY THRs
RWY 25	255.08°		

LIGHTING

APCH 07	Simple App 180 M (of which 120 M is flashing)
APCH 25	Simple APP 720 M Barette System (of which 720 M is flashing)
RWY 07	Edge, End, THR
RWY 25	Edge, End, THR
OTHER LIGHTING	ABN (Flg W, G), TWY (Edge), APRON, WDI, SIGNs,RTIL

CHANGE: MAG VAR.